


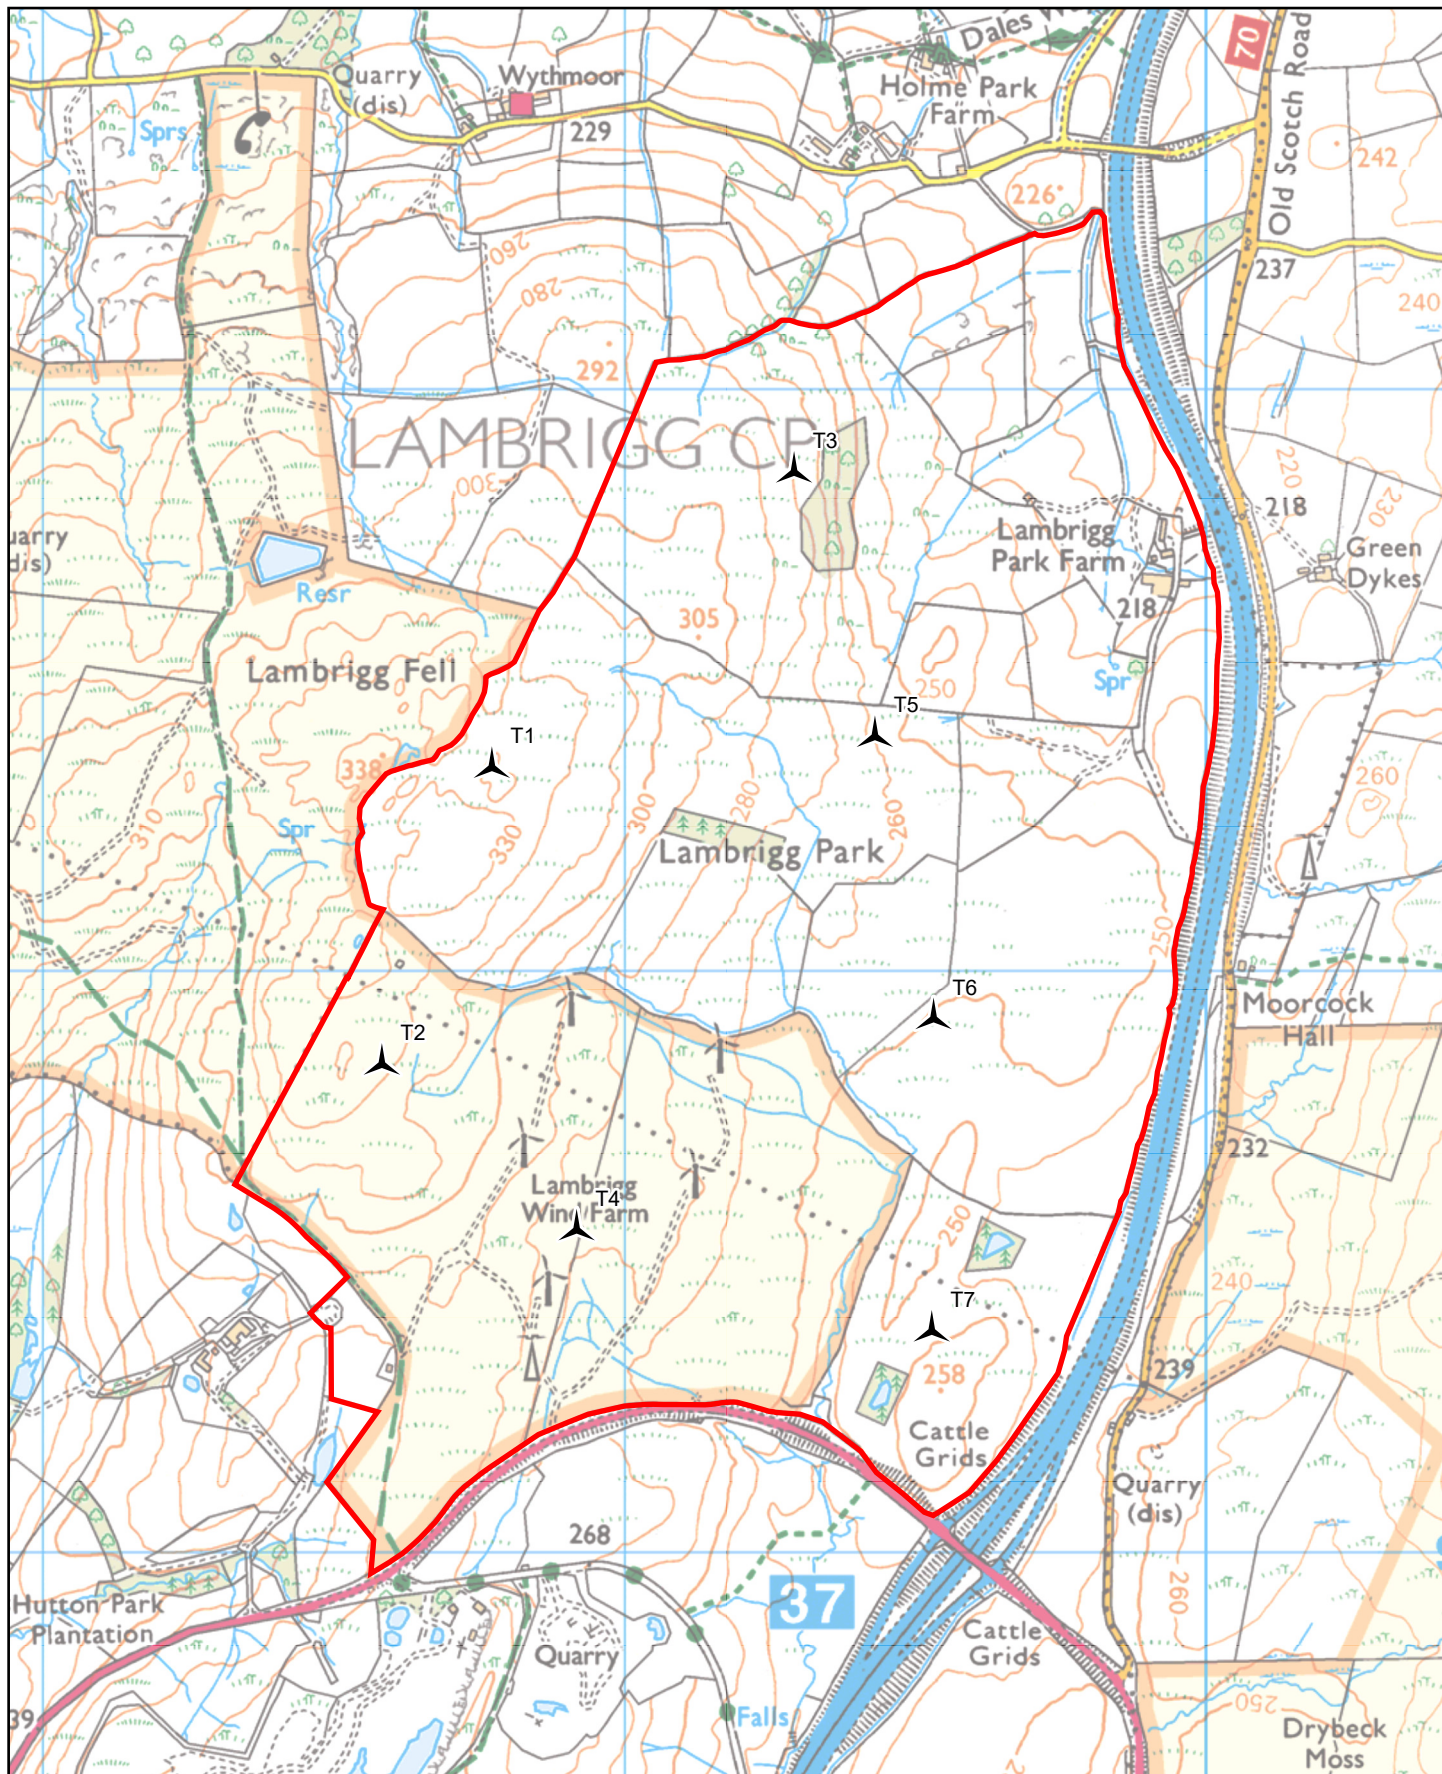

-  Proposed Turbine Location
-  Site Boundary

0 100 200 300 400 500
Metres



Figure 1.2
Site Layout Plan

SCALE: See Scale Bar
SIZE: A4
PROJECT: 0793855
DATE: 14/09/2026

VERSION: A01
DRAWN: MC
CHECKED: MW
APPROVED: BP



ERM

nadara