



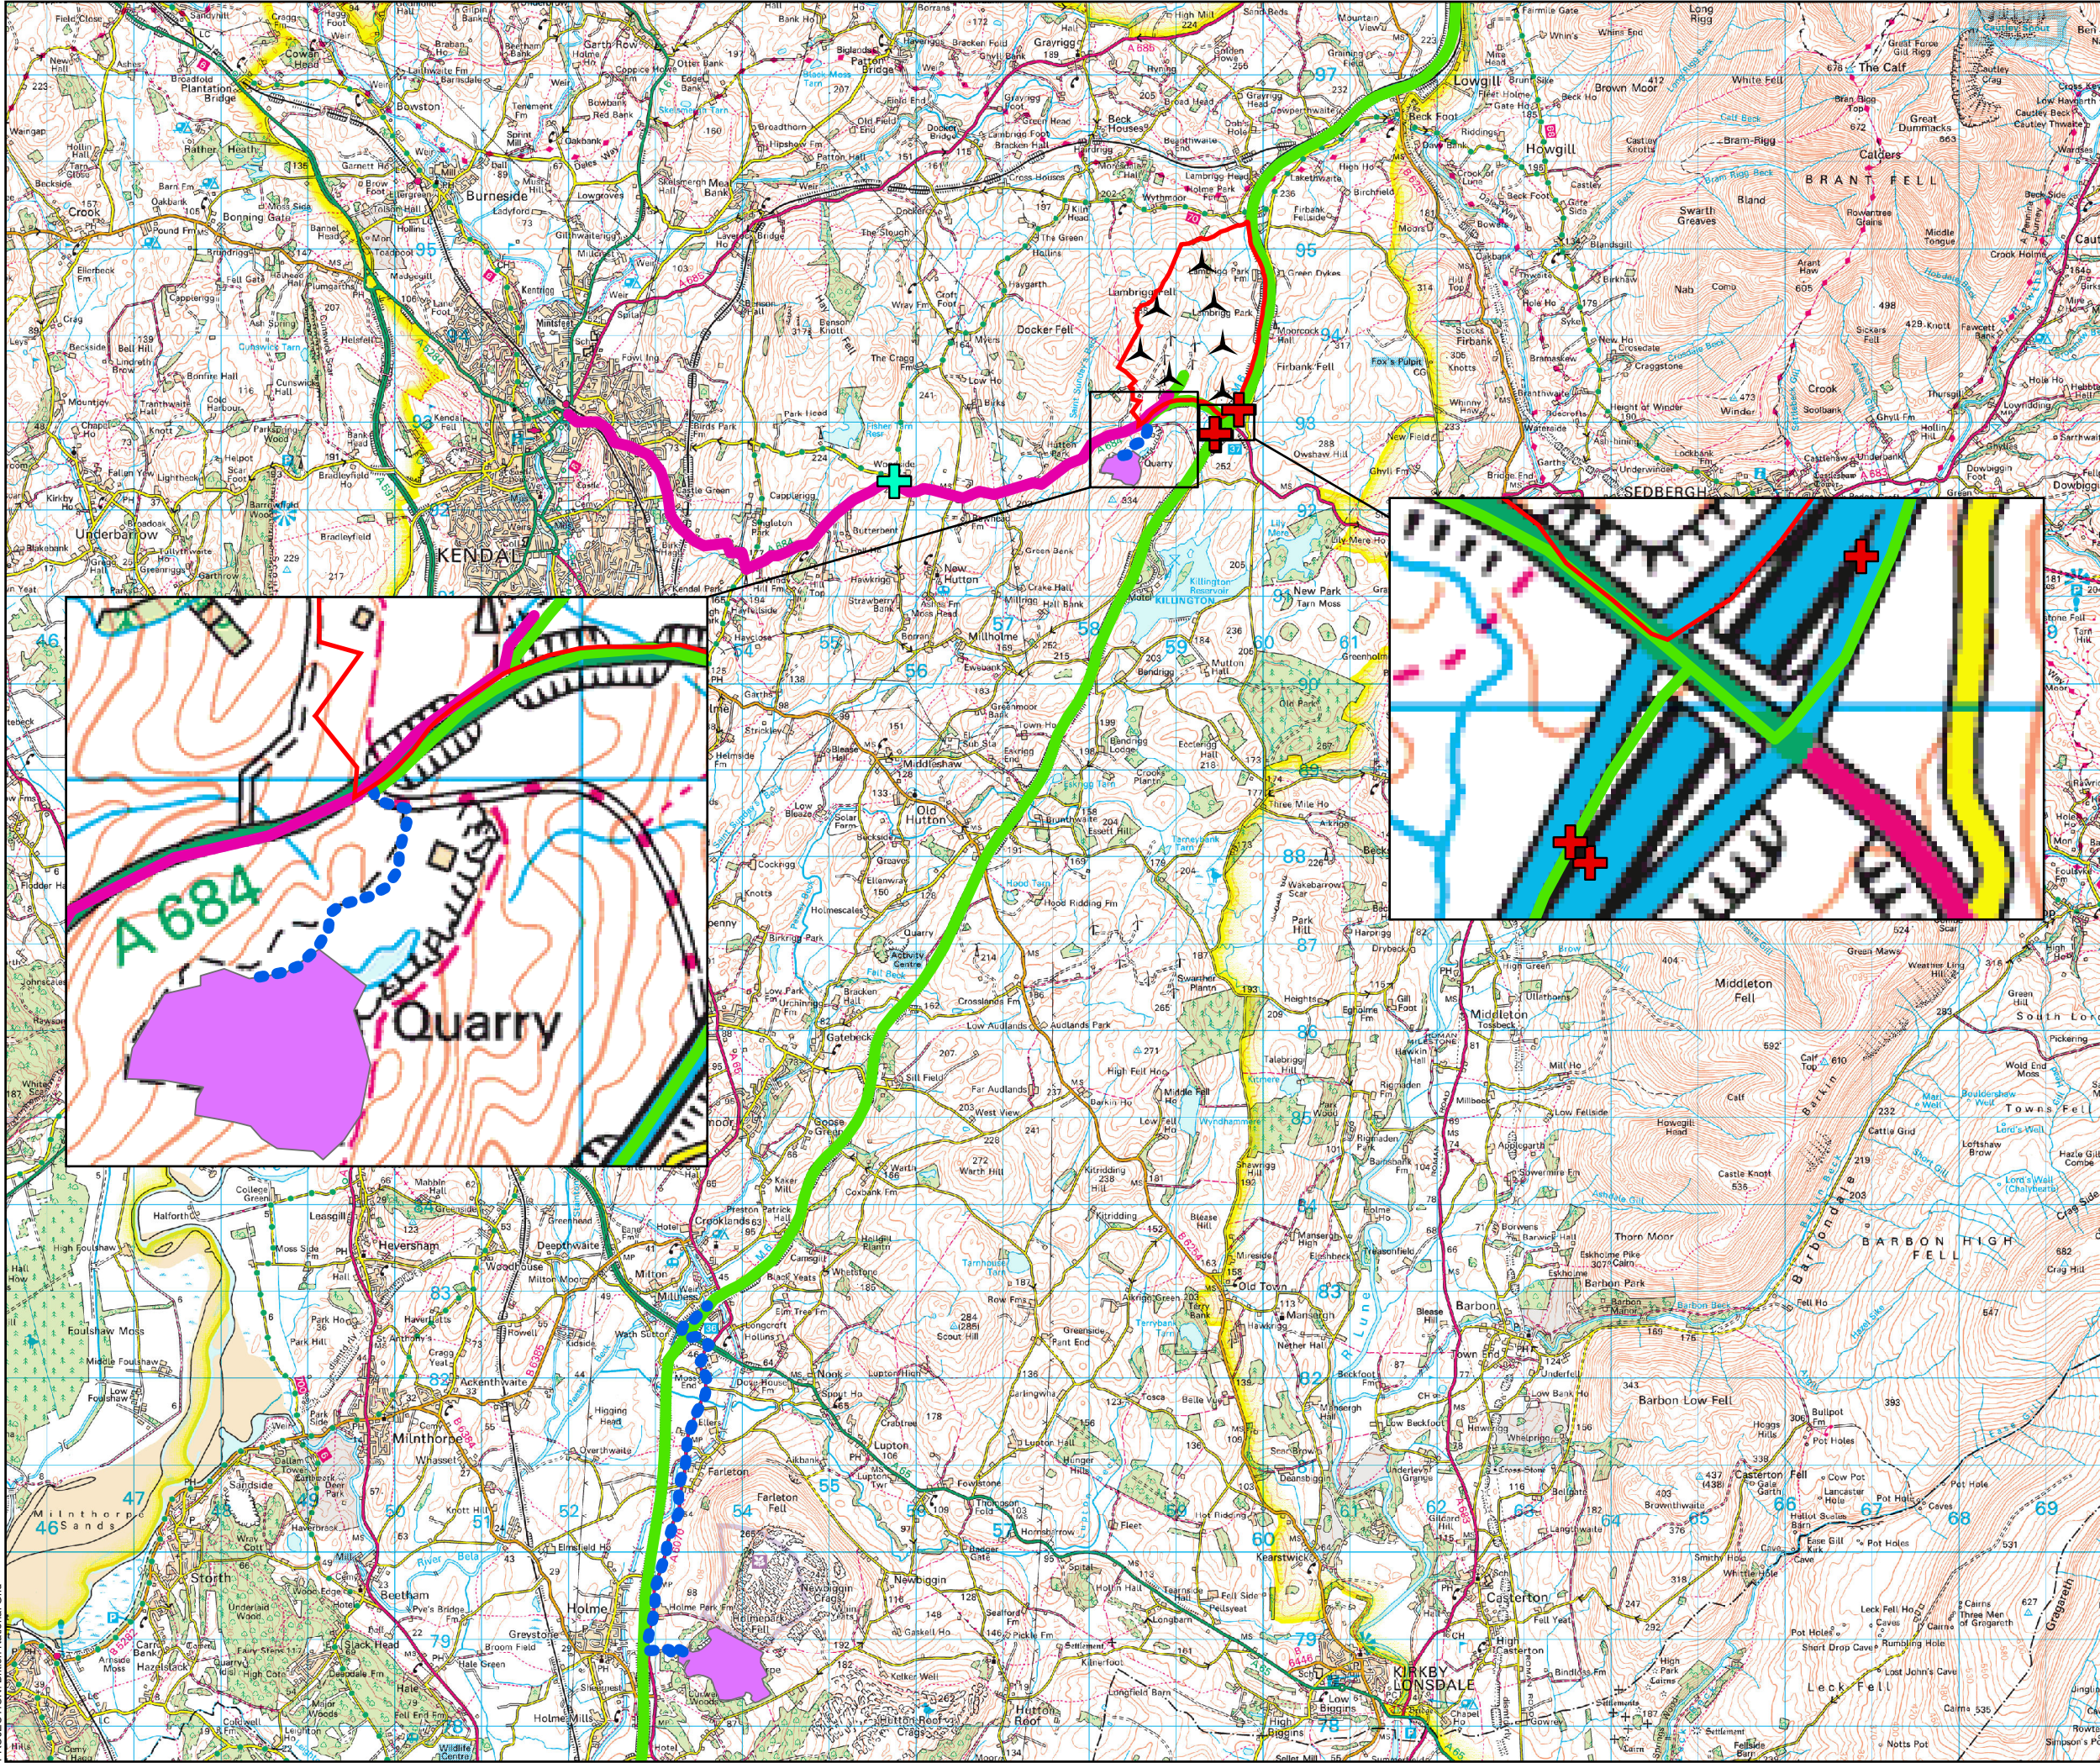

- Site Boundary
- Proposed Turbine Locations
- Potential Quarry Locations
- Route from Quarry
- HGV Access Route
- LGV and Car Access Route
- Traffic Count Locations
- Existing DFT Count Location
- National Highways
- WebTRIS Count Location

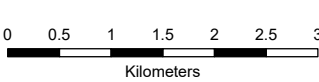

SCALE: See Scale Bar
SIZE: A3
PROJECT: 0793855
DATE: 9/15/2026

VERSION: A01
DRAWN: MM
CHECKED: FO
APPROVED: BP

Figure 10.1
Transport Plan

