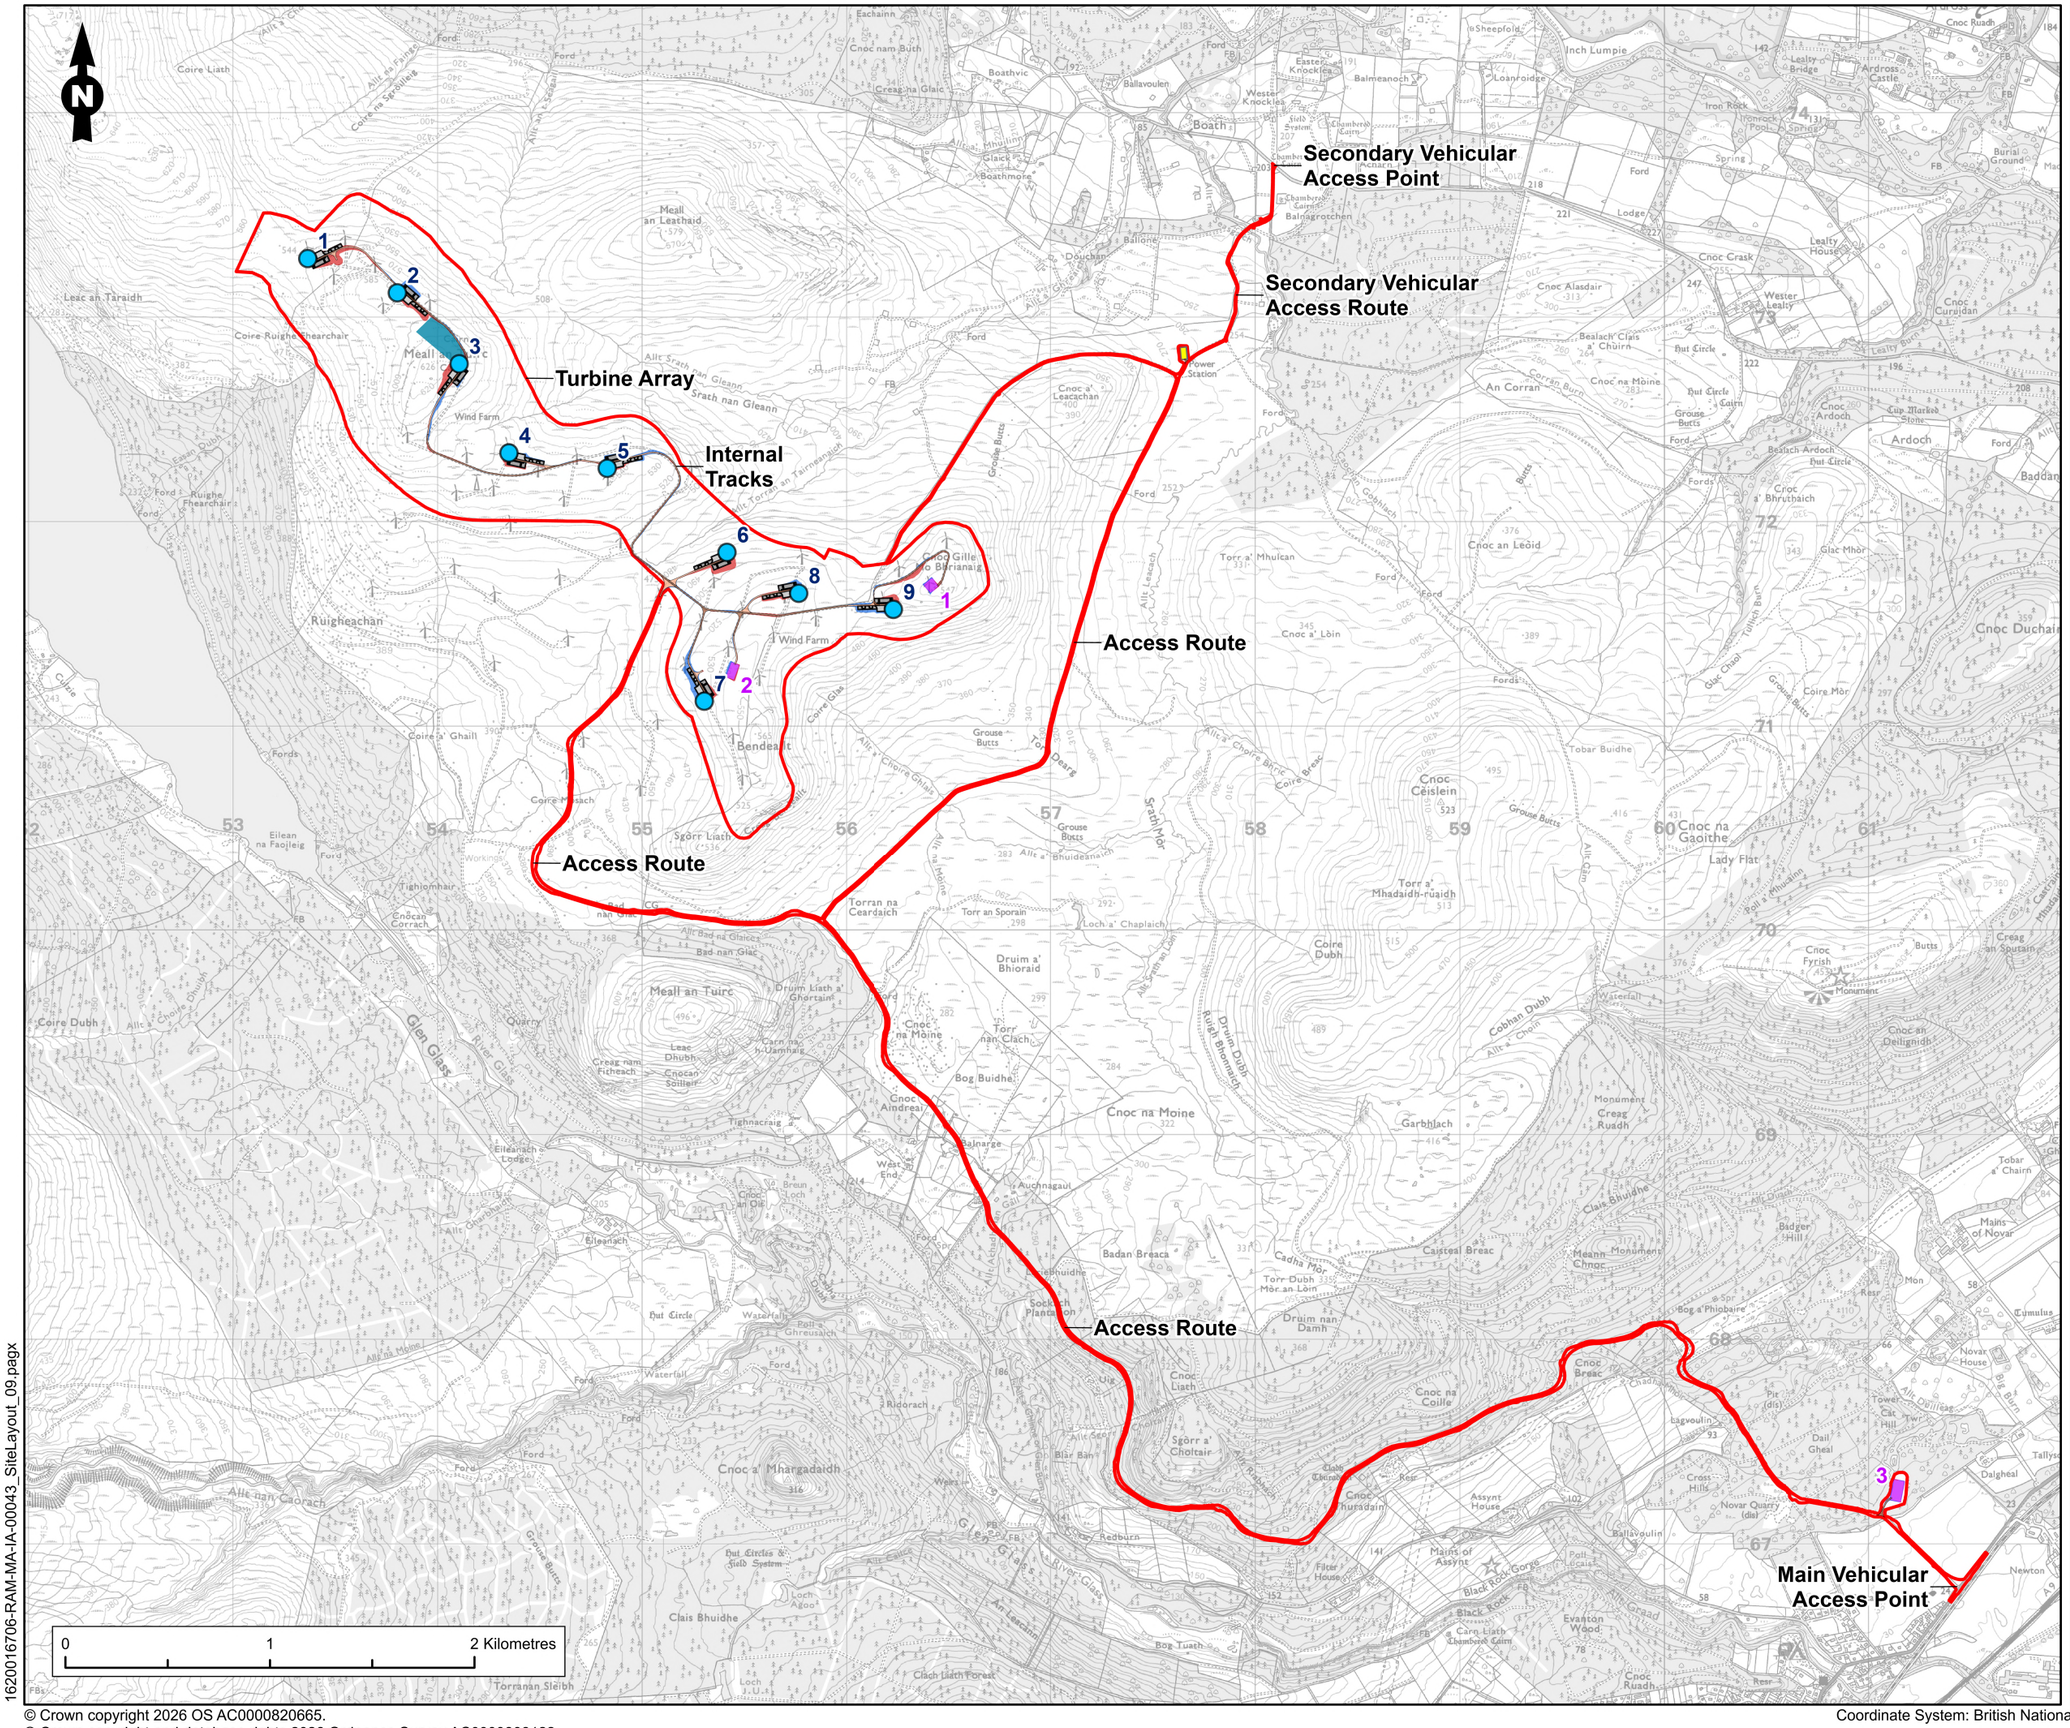


Legend

- Application Boundary
- Turbine Locations
- New Tracks
- Existing Tracks
- Hardstandings - Long Term Temporary
- Hardstandings - Short Term Temporary
- Hardstandings - Clearance
- Earthworks Cut
- Earthworks Fill
- Substation
- Construction Compound
- Borrow Pit Search Area

Figure Title
Proposed Site Layout

Project Name
Novar 1 Wind Farm Repowering

Project No./Filery ID
1620016706 / REH2023N04156

Date	Figure No.	Revision
September 2026	1.3a	1.0

Prepared By	Scale
RS	1:30,000 @A3

Client
nadara

RAMBOLL

1620016706-RAM-MA-IA-00043_SiteLayout_09.pagx

© Crown copyright 2026 OS AC0000820665.
© Crown copyright and database rights 2026 Ordnance Survey AC0000808122.

Coordinate System: British National Grid. Projection: Transverse Mercator. Datum: OSGB 1936.